2016 GRANT COUNTY BRIDGE INSPECTION MAP

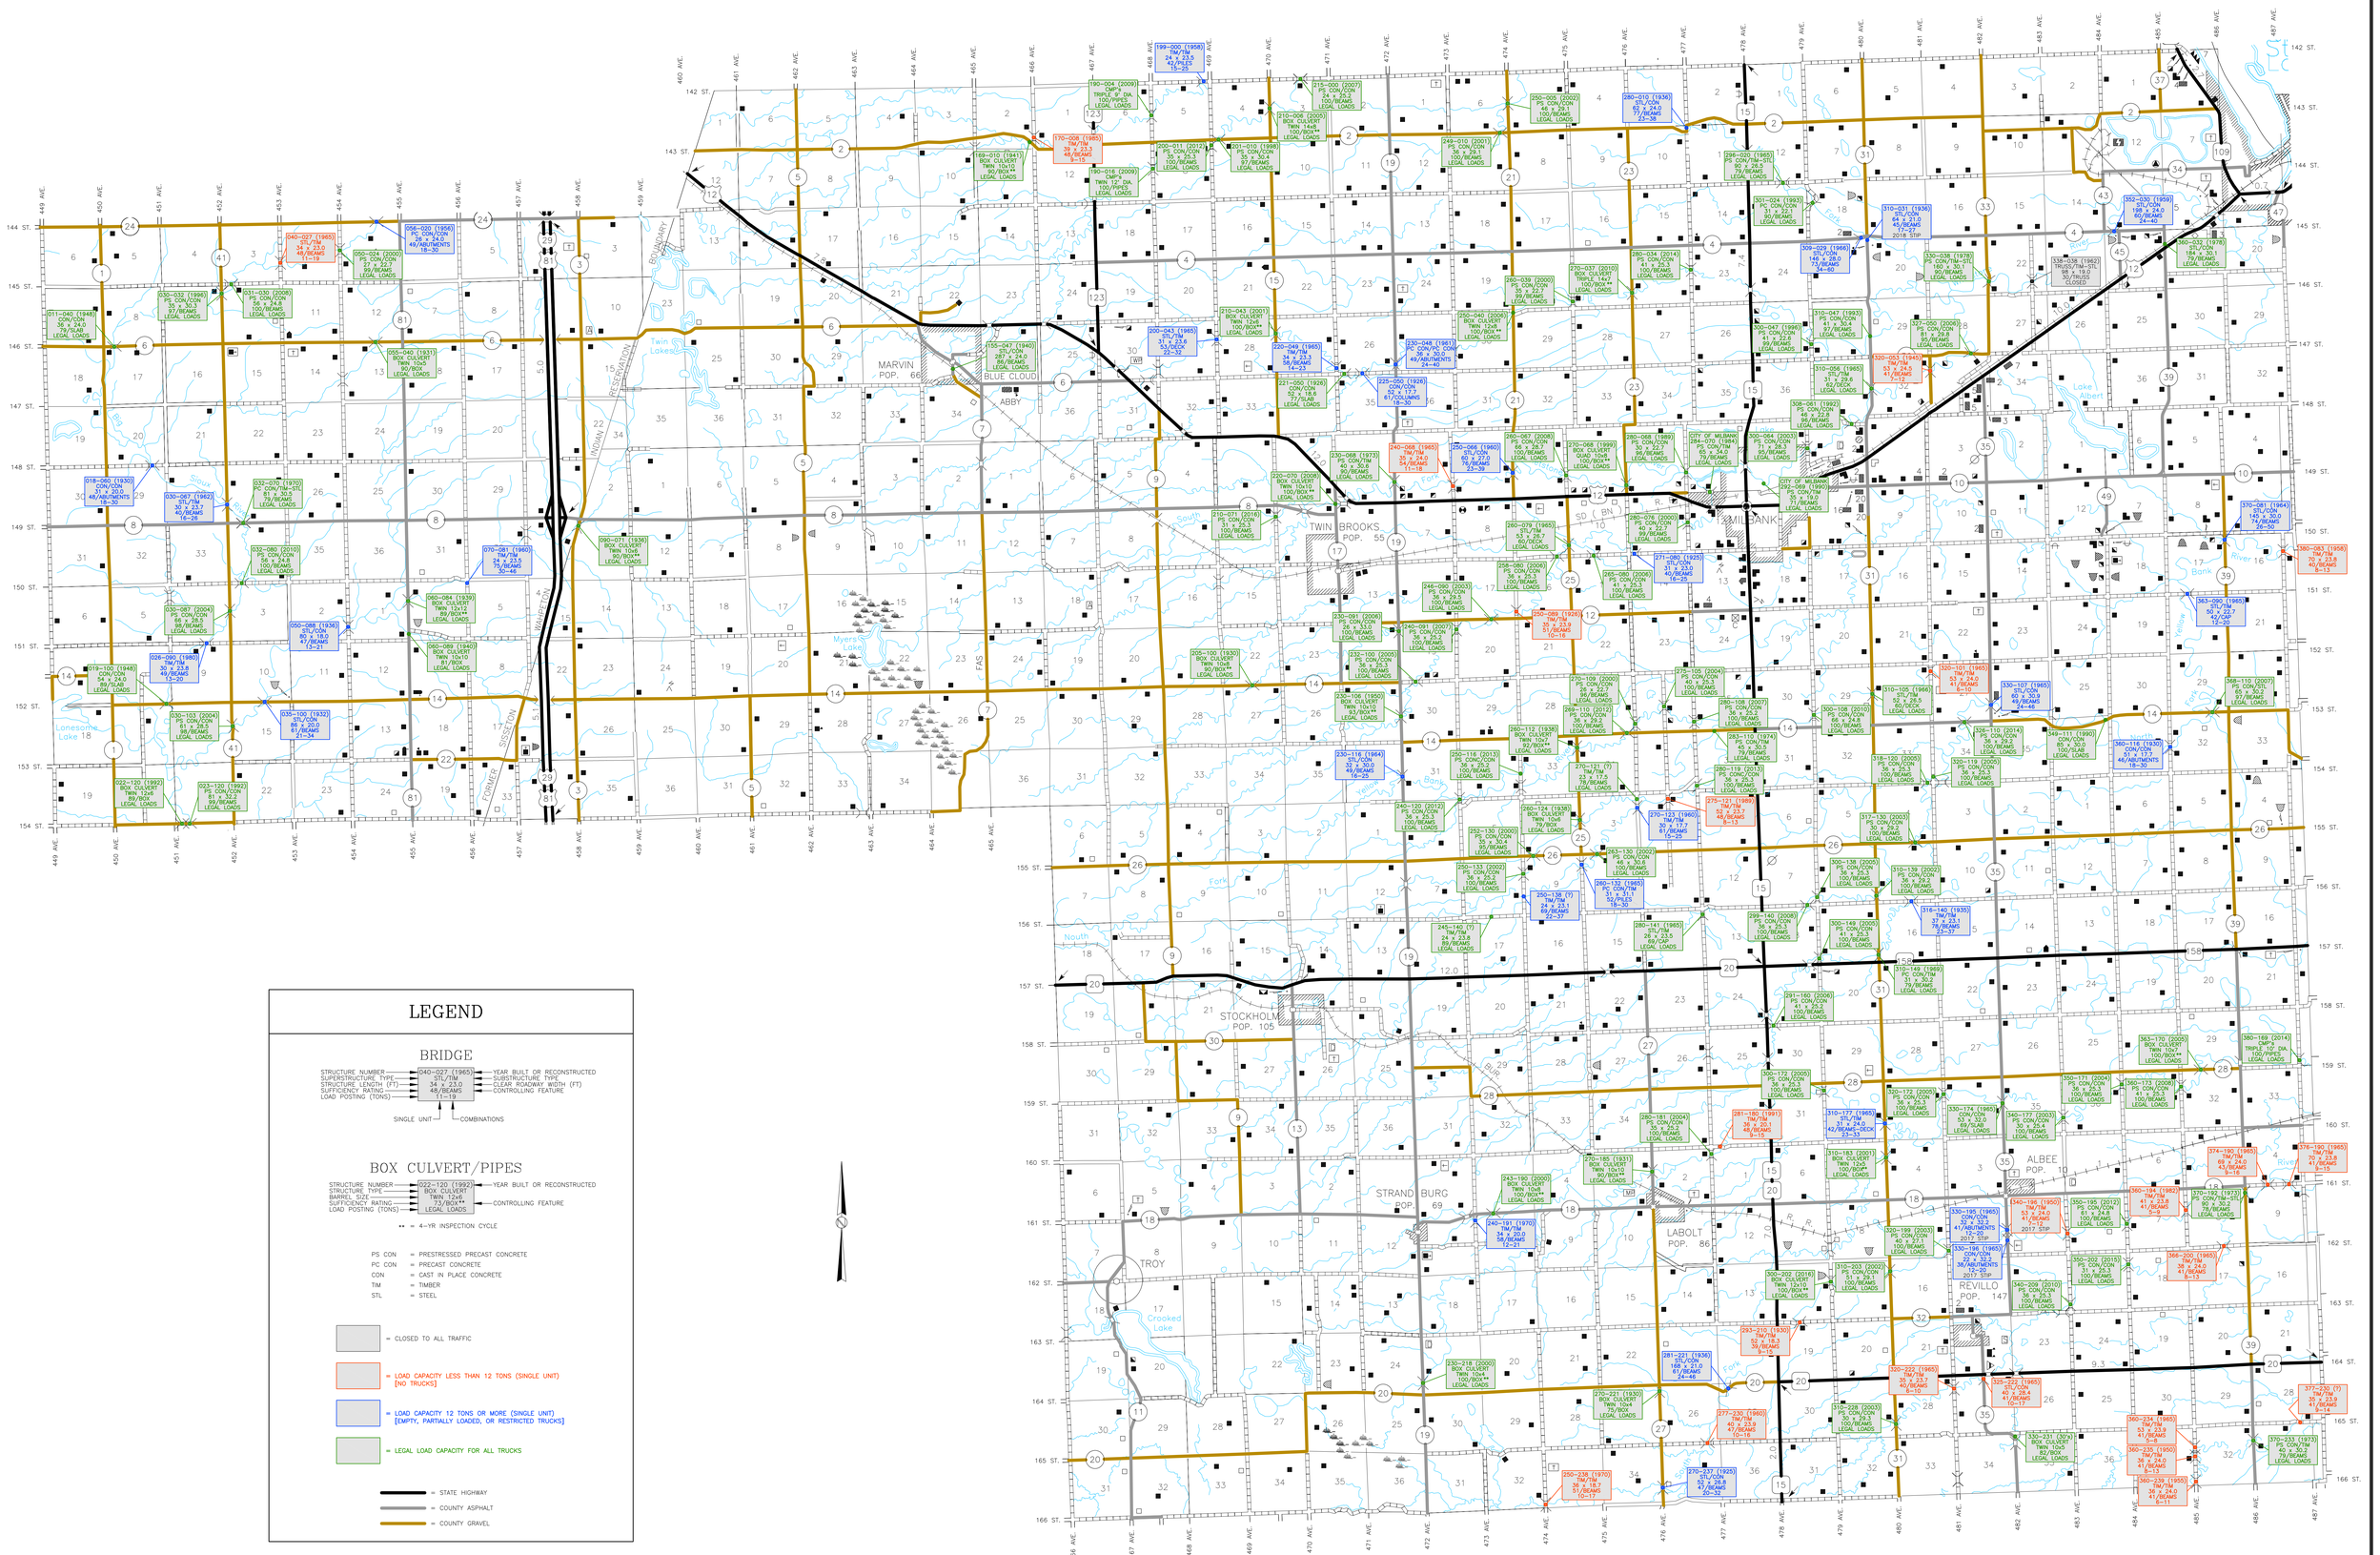

LEGEND

BRIDGE

040-027 (1965)
STL/TIM
34 x 23.0
48/BEAMS
11-19

STRUCTURE NUMBER
SUPERSTRUCTURE TYPE
STRUCTURE LENGTH (FT)
SUFFICIENCY RATING
LOAD POSTING (TONS)

YEAR BUILT OR RECONSTRUCTED
SUBSTRUCTURE TYPE
CLEAR ROADWAY WIDTH (FT)
CONTROLLING FEATURE

SINGLE UNIT — COMBINATIONS

BOX CULVERT/PIPES

022-120 (1992)
BOX CULVERT
TWIN 12x6
73/BOX**
LEGAL LOADS

STRUCTURE NUMBER
STRUCTURE TYPE
BARREL SIZE
SUFFICIENCY RATING
LOAD POSTING (TONS)

YEAR BUILT OR RECONSTRUCTED
CONTROLLING FEATURE

** = 4-YR INSPECTION CYCLE

PS CON = PRESTRESSED PRECAST CONCRETE
PC CON = PRECAST CONCRETE
CON = CAST IN PLACE CONCRETE
TIM = TIMBER
STL = STEEL

= CLOSED TO ALL TRAFFIC

= LOAD CAPACITY LESS THAN 12 TONS (SINGLE UNIT) [NO TRUCKS]

= LOAD CAPACITY 12 TONS OR MORE (SINGLE UNIT) [EMPTY, PARTIALLY LOADED, OR RESTRICTED TRUCKS]

= LEGAL LOAD CAPACITY FOR ALL TRUCKS

= STATE HIGHWAY
= COUNTY ASPHALT
= COUNTY GRAVEL

Prepared By
AASON ENGINEERING COMPANY, INC.
1022 SIXTH STREET S.E.
WATERTOWN, SD
P.H. 605-882-2371