2014 GRANT COUNTY BRIDGE INSPECTION MAP

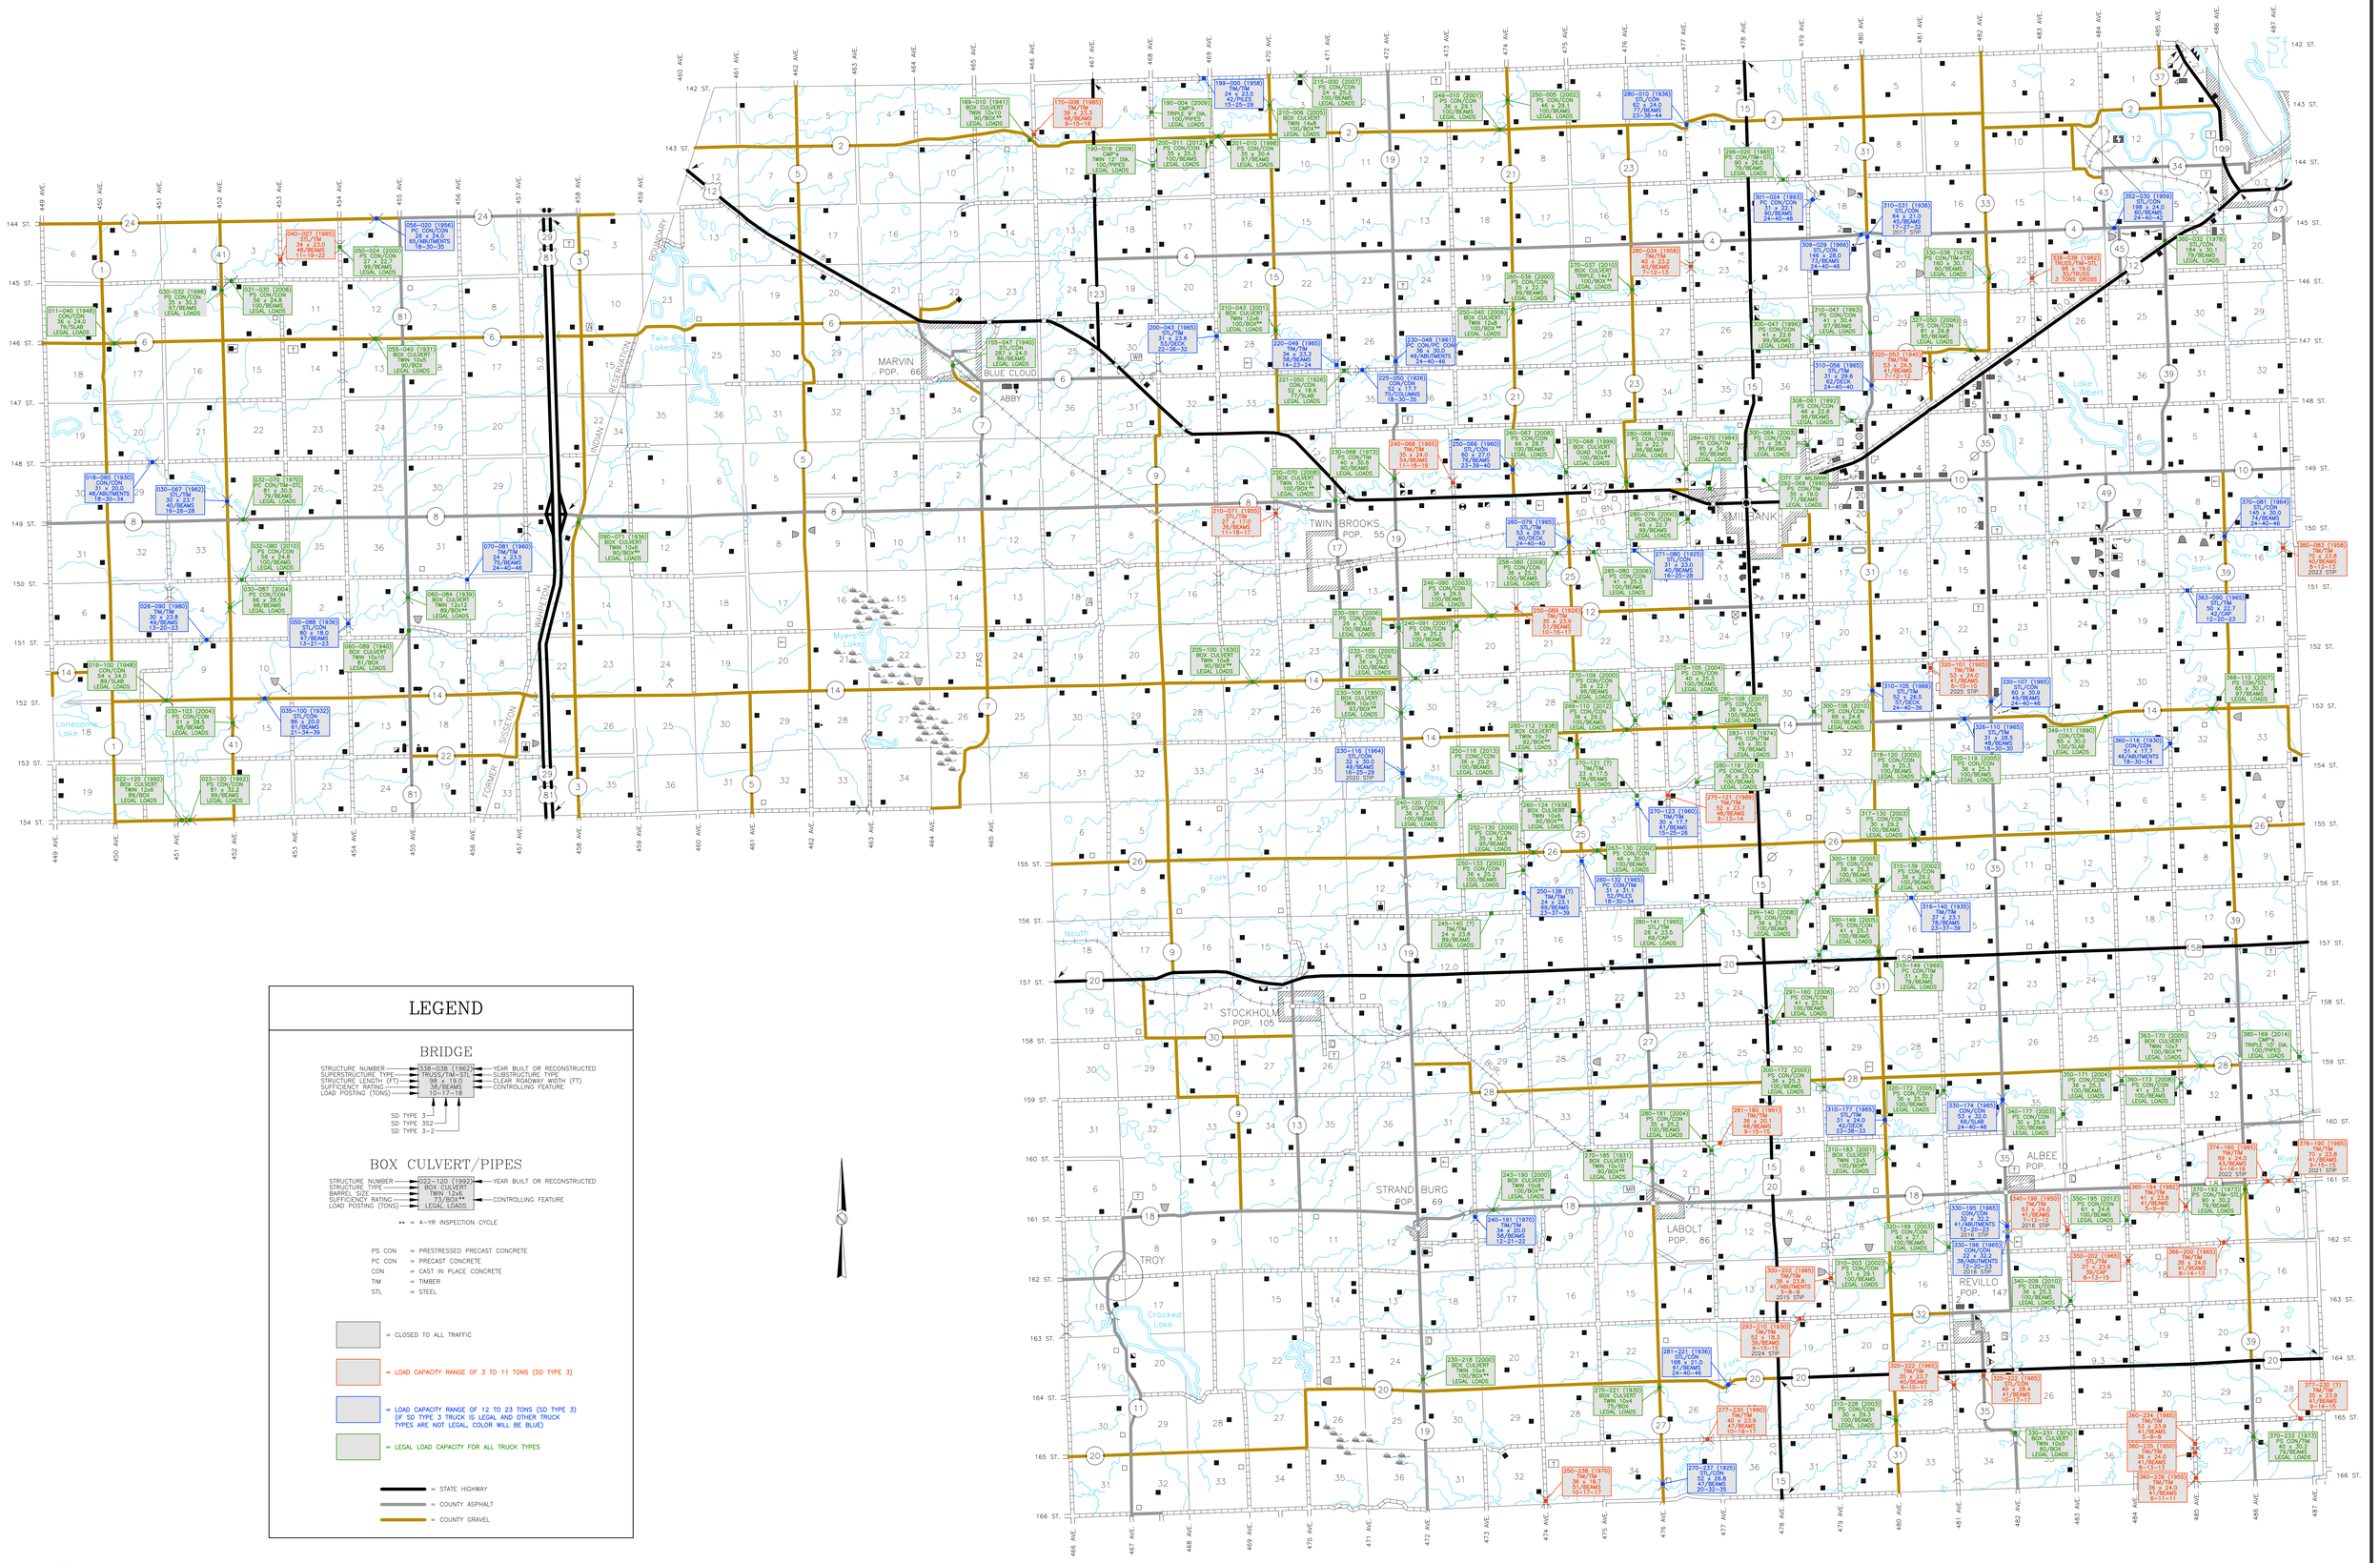

LEGEND

BRIDGE

STRUCTURE NUMBER — 038-038 (1962) — YEAR BUILT OR RECONSTRUCTED
SUPERSTRUCTURE TYPE — TRUSS/TIM-STL — SUBSTRUCTURE TYPE
STRUCTURE LENGTH (FT) — 98 x 19.0 — CLEAR ROADWAY WIDTH (FT)
SUFFICIENCY RATING — 35/BEAMS — CONTROLLING FEATURE
LOAD POSTING (TONS) — 10-17-18

SD TYPE 3
SD TYPE 352
SD TYPE 3-2

BOX CULVERT/PIPES

STRUCTURE NUMBER — 022-120 (1992) — YEAR BUILT OR RECONSTRUCTED
STRUCTURE TYPE — BOX CULVERT
BARREL SIZE — TWIN 12x6
SUFFICIENCY RATING — 73/BOX**
LOAD POSTING (TONS) — LEGAL LOADS — CONTROLLING FEATURE

** = 4-YR INSPECTION CYCLE

PS CON = PRESTRESSED PRECAST CONCRETE
PC CON = PRECAST CONCRETE
CON = CAST IN PLACE CONCRETE
TIM = TIMBER
STL = STEEL

= CLOSED TO ALL TRAFFIC

= LOAD CAPACITY RANGE OF 3 TO 11 TONS (SD TYPE 3)

= LOAD CAPACITY RANGE OF 12 TO 23 TONS (SD TYPE 3)
(IF SD TYPE 3 TRUCK IS LEGAL AND OTHER TRUCK TYPES ARE NOT LEGAL, COLOR WILL BE BLUE)

= LEGAL LOAD CAPACITY FOR ALL TRUCK TYPES

= STATE HIGHWAY
= COUNTY ASPHALT
= COUNTY GRAVEL

Prepared By
AASON ENGINEERING COMPANY, INC.

1022 SIXTH STREET S.E.
WATERTOWN, SD
P.H. 605-882-2371